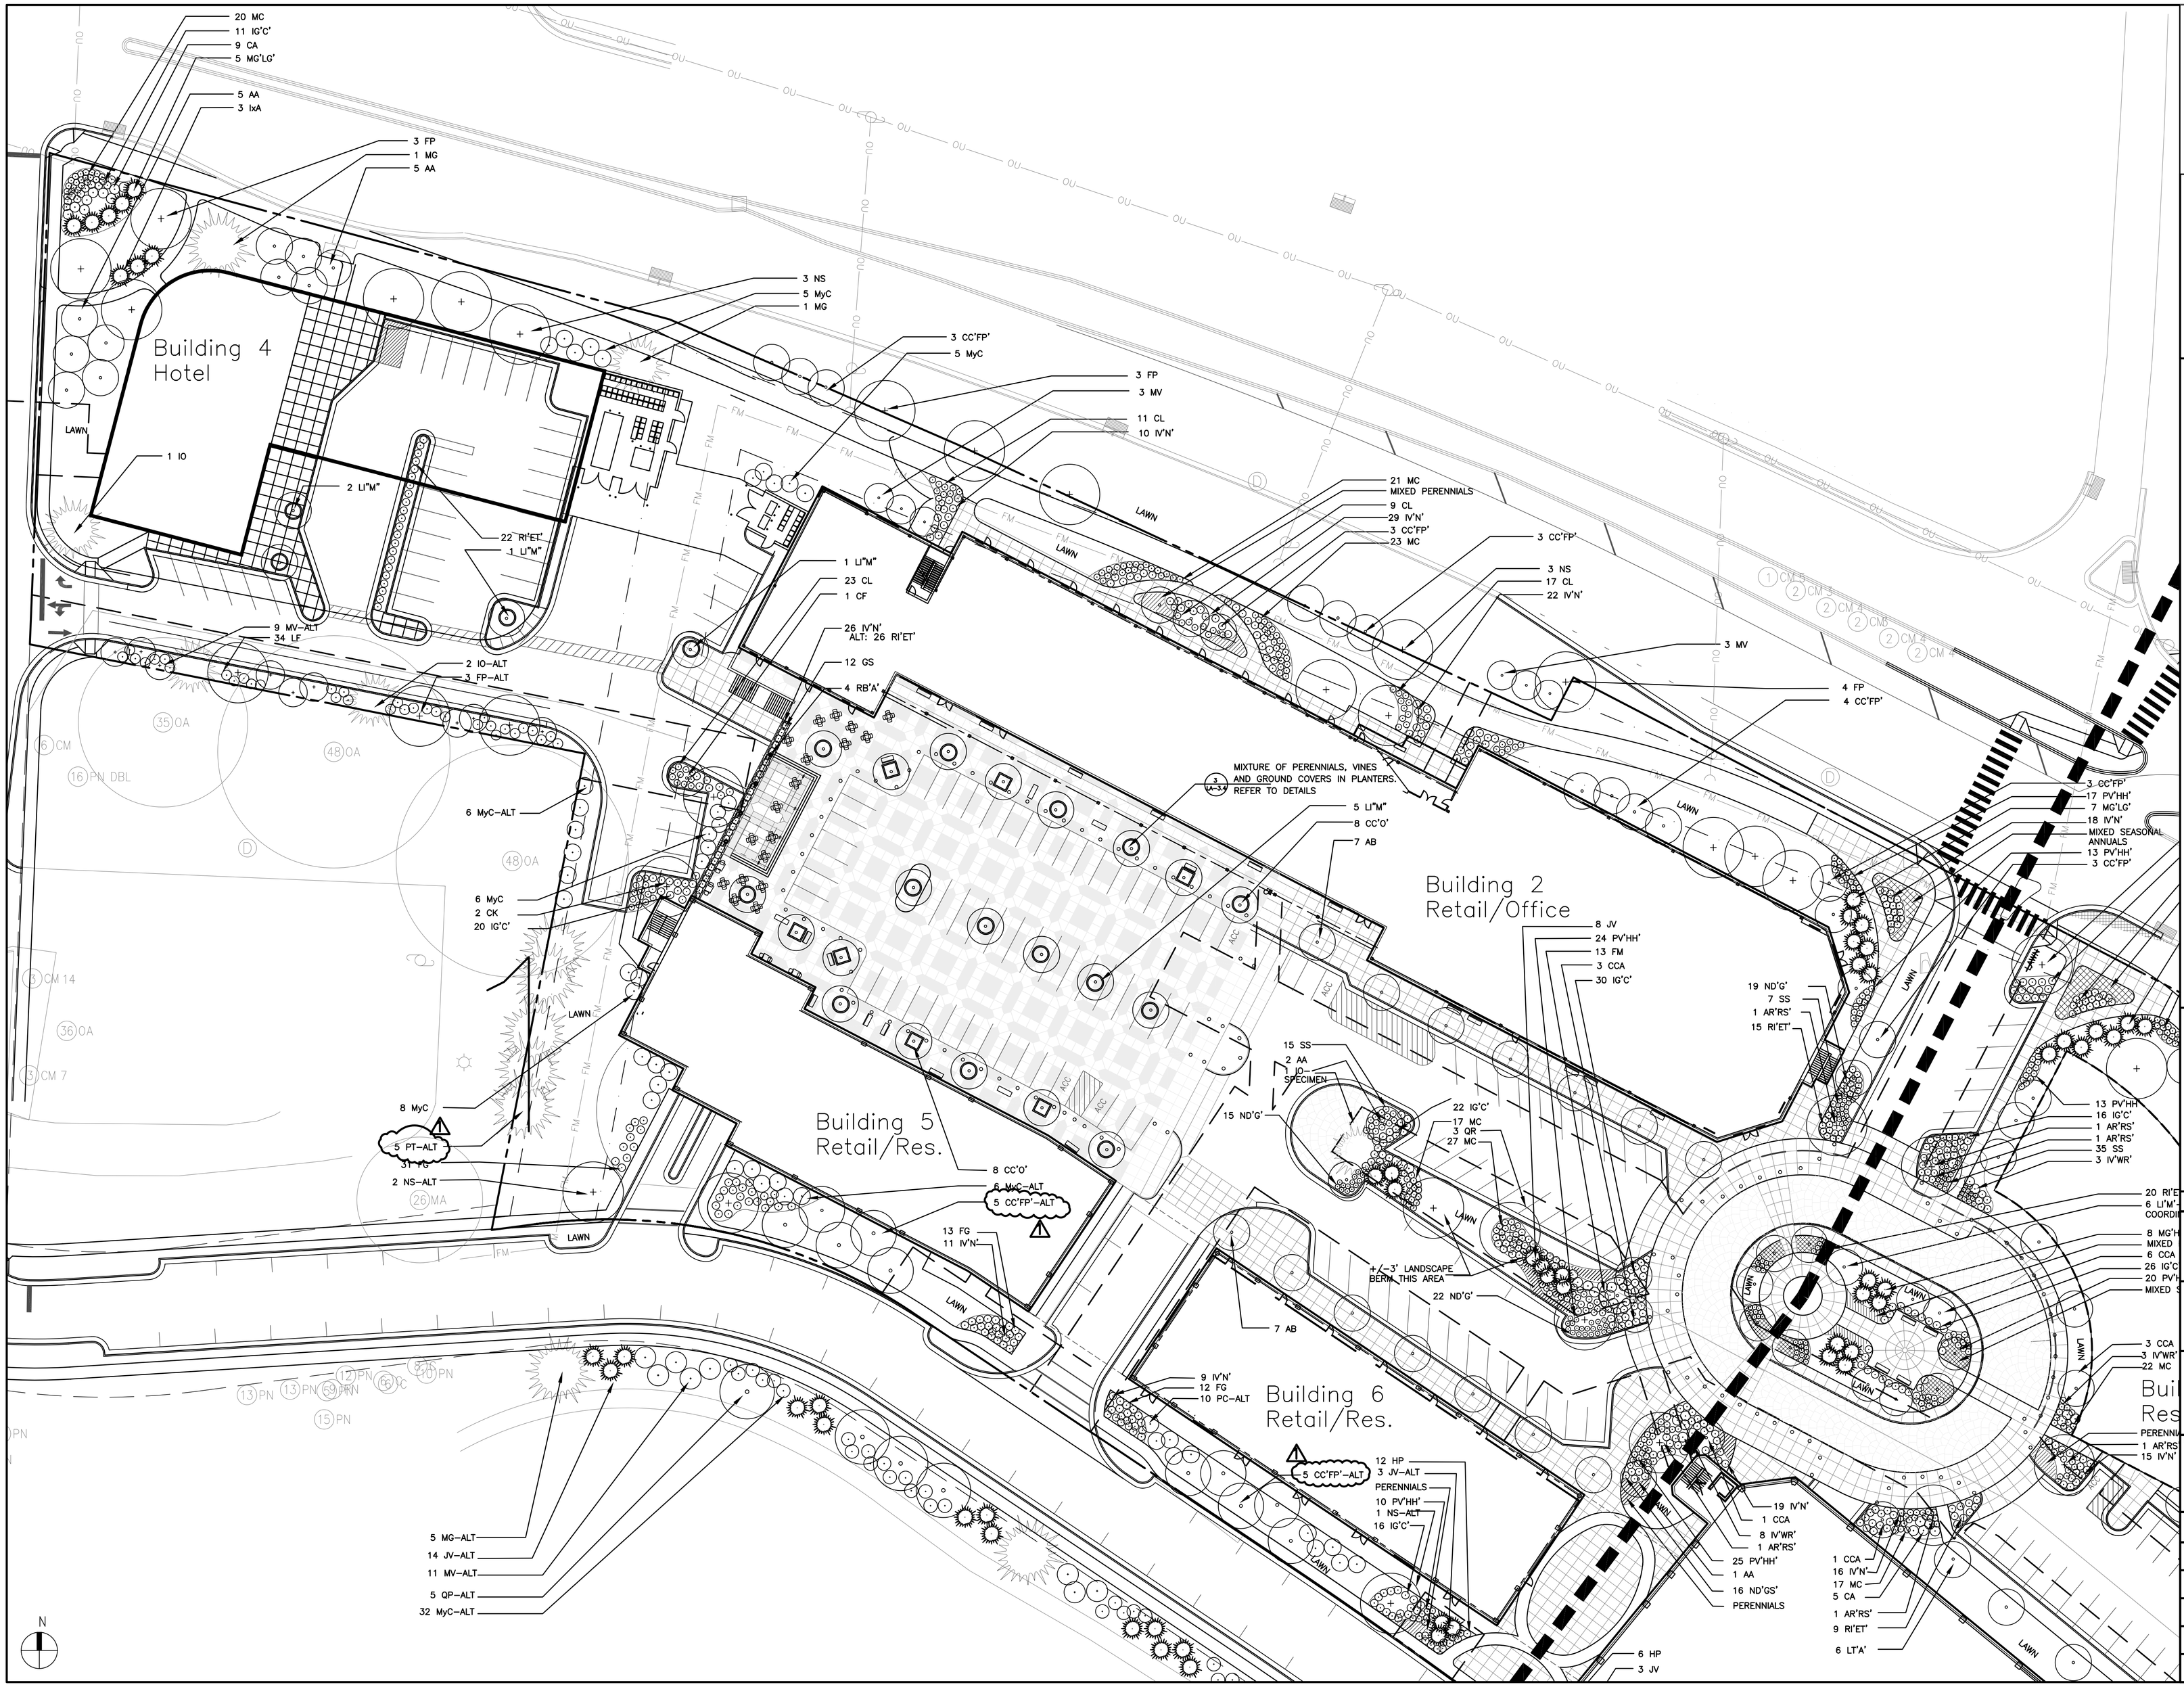

Scott T. Murray, Inc.
Landscape Architecture Land Planning
274 Botetourt Court Boydton, Virginia 23917
252-213-9501 . 434-689-2925 (Fax) smurray@stmlandplan.com

MAXWELL
Land ♦ Design
1317 Briardale Ln. Durham, NC 27712
919.308.8910

East 54 E 54

Chapel Hill, North Carolina

Landscape Plan

OWNER: East West Partners Management Co., Inc.
190 Finley Golf Course Rd.
Chapel Hill, NC 27517
919-929-0660

No.	Date	Revisions / Submissions
1	9-17-07	Planting Revisions

Design Firm
Scott T. Murray, Inc.
274 Botetourt Ct.
Boydton, VA 23917
252-213-9501

Consultant
MAXWELL LAND DESIGN, INC.
1317 Briardale Lane
Durham, NC 27712
919-308-8910

Drawing Title: Landscape Plan

Project Manager: Scott T. Murray	Project ID: E54 CDC Submittal
Drawn By: MMM	Scale: 1" =30'-0"
Reviewed By: STM/MMM	Drawing No.
Date: 9-19-07	LA-3.2
CAD File Name: pp01-ZCP.dwg	